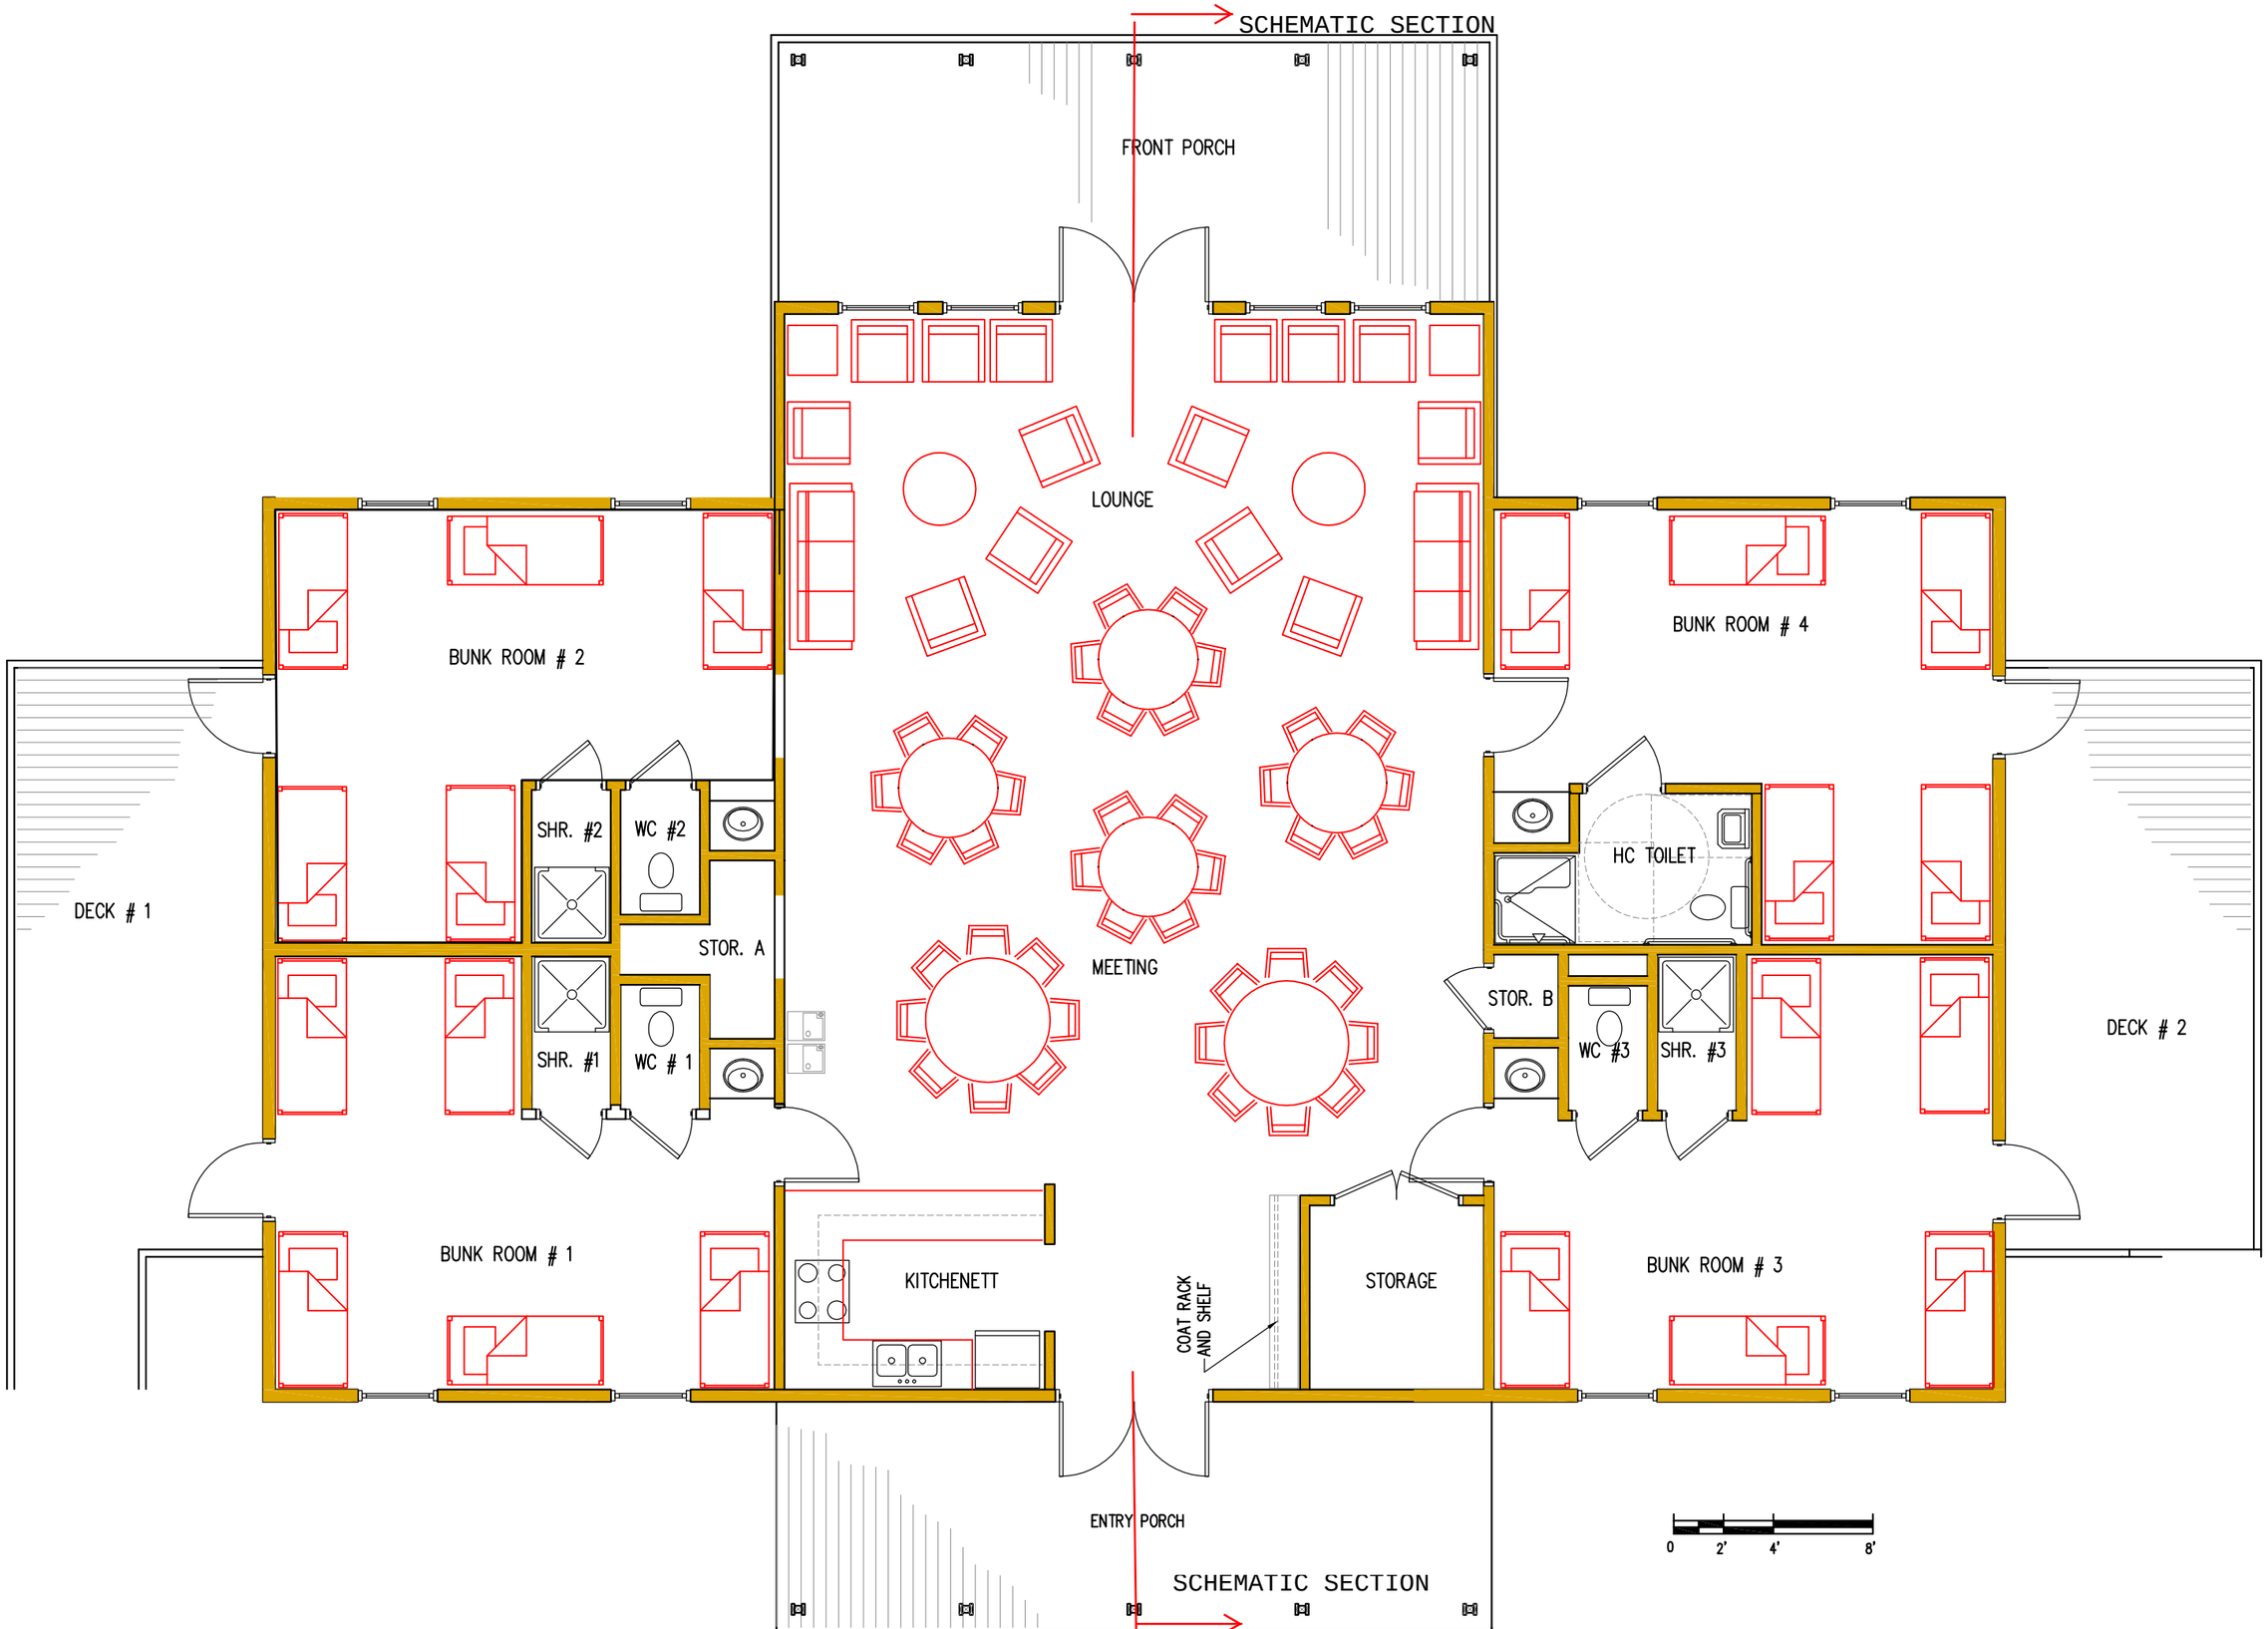
SCHEMATIC SECTION
FRONT PORCH
LOUNGE
BUNK ROOM # 2
BUNK ROOM # 4
DECK # 1
SHR. #2
WC #2
STOR. A
SHR. #1
WC # 1
MEETING
HC TOILET
STOR. B
WC #3
SHR. #3
DECK # 2
BUNK ROOM # 1
KITCHENETT
COAT RACK AND SHELF
STORAGE
BUNK ROOM # 3
ENTRY PORCH
SCHEMATIC SECTION
0
2'
4'
8'